SPS fibre FORM Modular Building Standards …..

MODULAR BUILDING CONNECTION DETAIL TO CONCRETE PAD

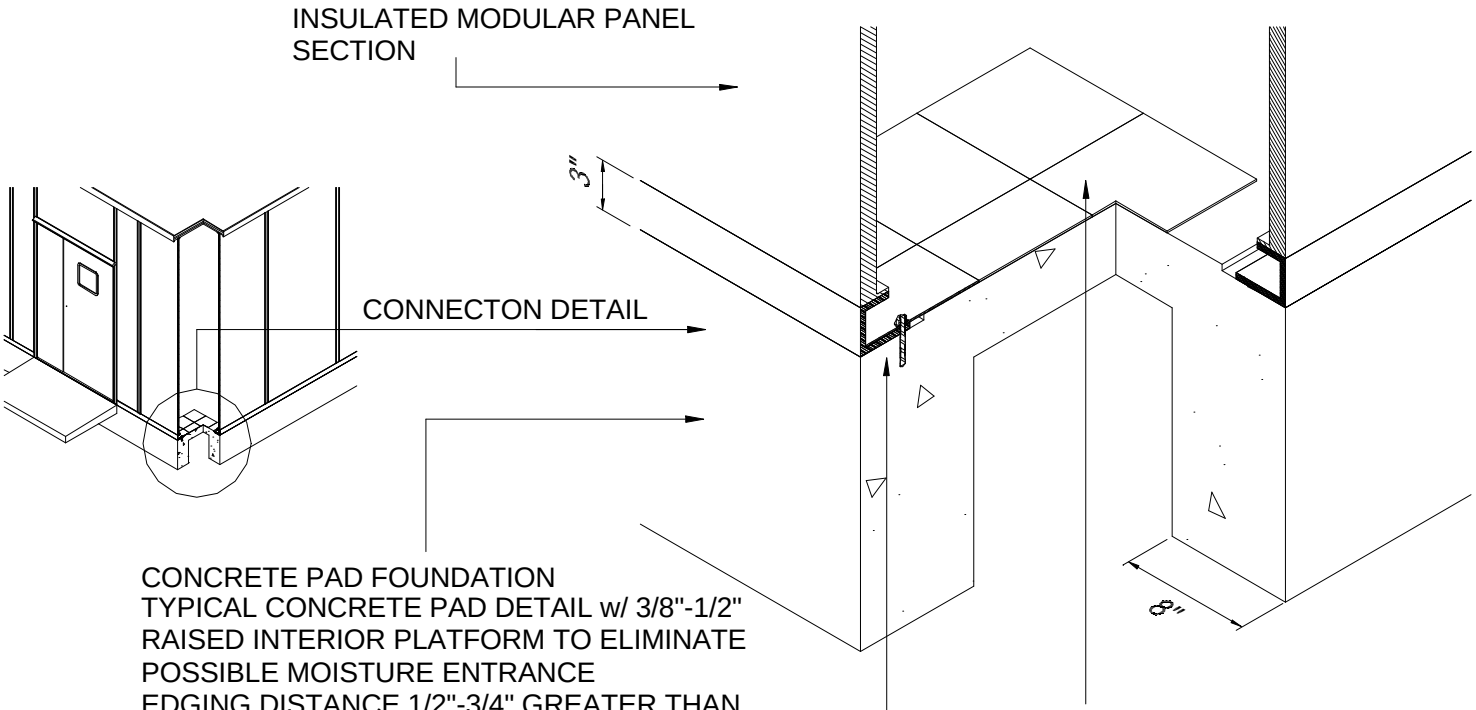

CONCRETE PAD FOUNDATION
TYPICAL CONCRETE PAD DETAIL w/ 3/8"-1/2" RAISED INTERIOR PLATFORM TO ELIMINATE POSSIBLE MOISTURE ENTRANCE
EDGING DISTANCE 1/2"-3/4" GREATER THAN J-TRACK BASE WIDTH

FRP 'J' TRACK BASE FRAME
2" x 3" x 4" (2" MODULAR PANEL)
3" x 3" x 5" (3" MODULAR PANEL)
3/8" ANCHOR BOLT TO TIE DOWN J-TRACK TO CONCRETE PAD

OPTIONAL TILE PAD FLOOR COVERING

SPS *fibre* FORM MANUFACTURING & DESIGN INC.
255 HENRY DRIVE CHIPPEWA INDUSTRIAL PARK
SARNIA, ONTARIO N7T 7H5
TEL (519) 337-2773 FAX (519) 337-1522
email: spsinfo@spsff.com internet site - http://www.spsff.com